ESTATE LOTS
OLD FORT BAY

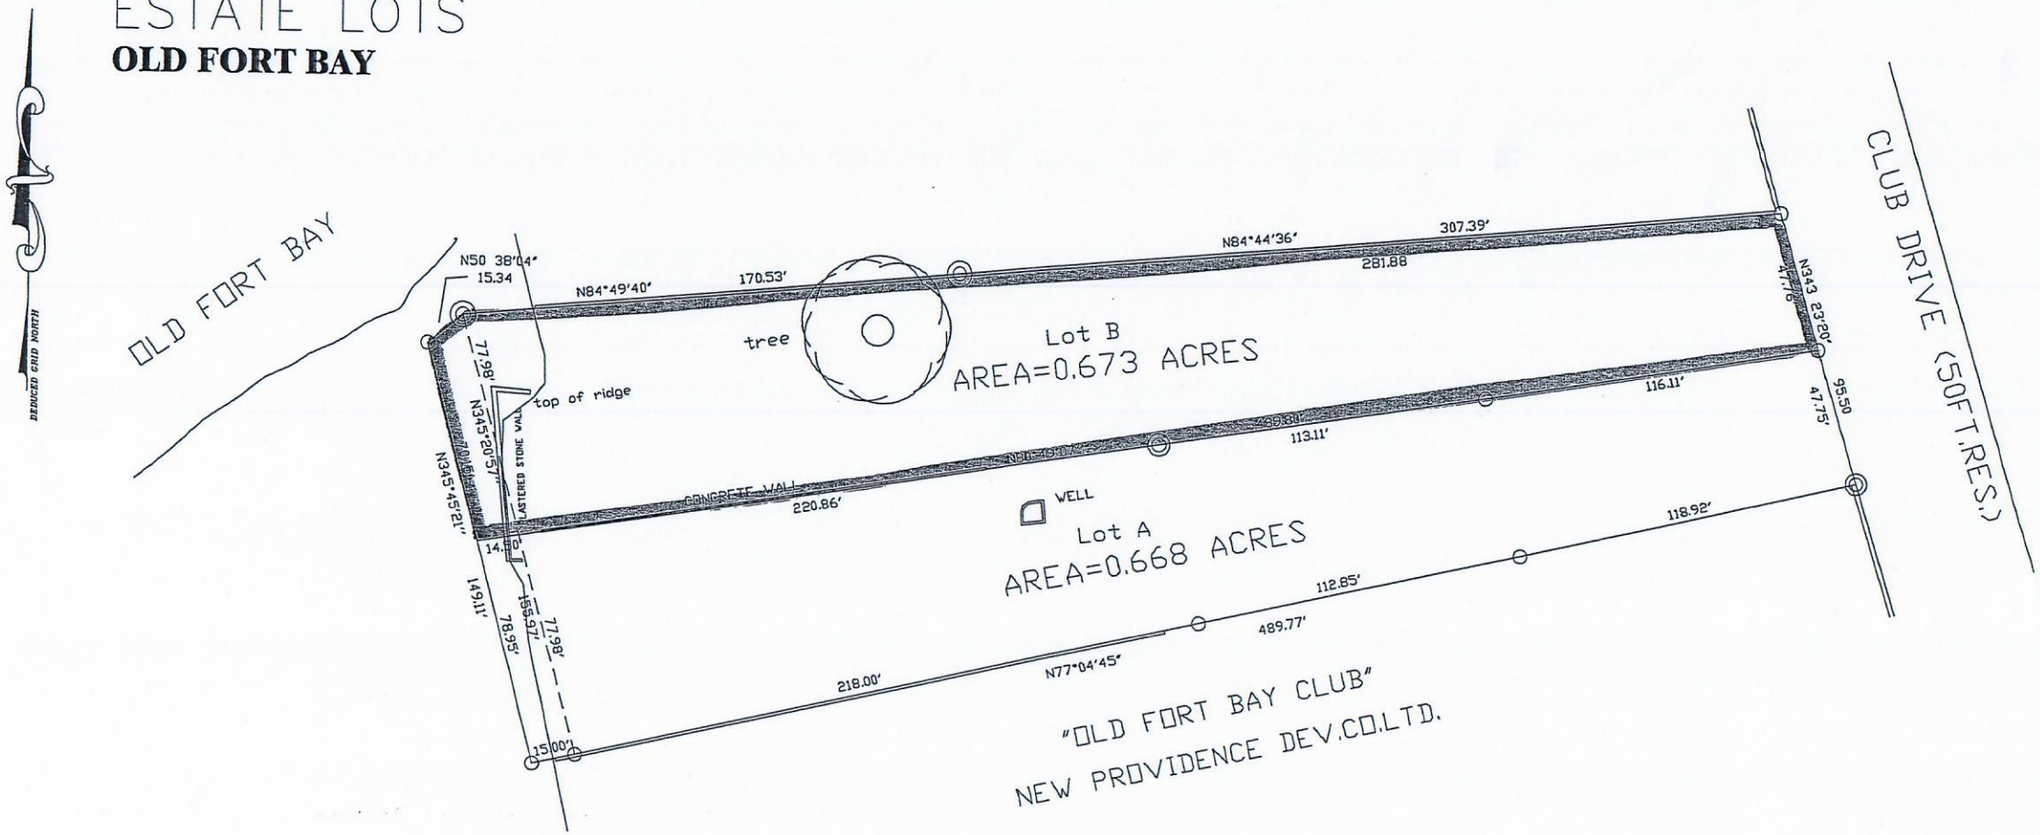

SURVEYOR'S CERTIFICATE

I, Donald E. Thompson a surveyor licensed & registered in the Bahamas hereby certify that this plan has been made from surveys executed by me or under my personal supervision, that both the plan & survey are correct & have been made in accordance with the Land Surveyor's Act, 1975, and the Land Surveyor's Regulations, 1975 made thereunder.

Donald E. Thompson Reg. No. 037

PLAN
SHOWING

TWO PARCELS OF LAND TOTALLING 1.341 ACRES

SITUATE ON THE WESTERN SIDE OF CLUB DRIVE

AND 234.88FT.NORTH OF OLD FORT TURN CIRCLE

OLD FORT BAY

NEW PROVIDENCE - BAHAMAS

Surveyed at the instance of New Providence Development Co. date : Nov., 2003

amended July,2004

NOTES

Reference : plan by Caribbean Surveys Ltd

Survey monument set..... ⊙

Survey monument found..... ◎

SCALE: 1INCH = 60 FEET

DONALD E. THOMPSON & ASSOCIATES

Land Surveyors–Land Planners–Engineers

P.O. BOX N-9771 Tel. (242) 323-3014 Nassau, Bahamas

Survey by : Mike Tynes

Plan by : Kendall Richardson